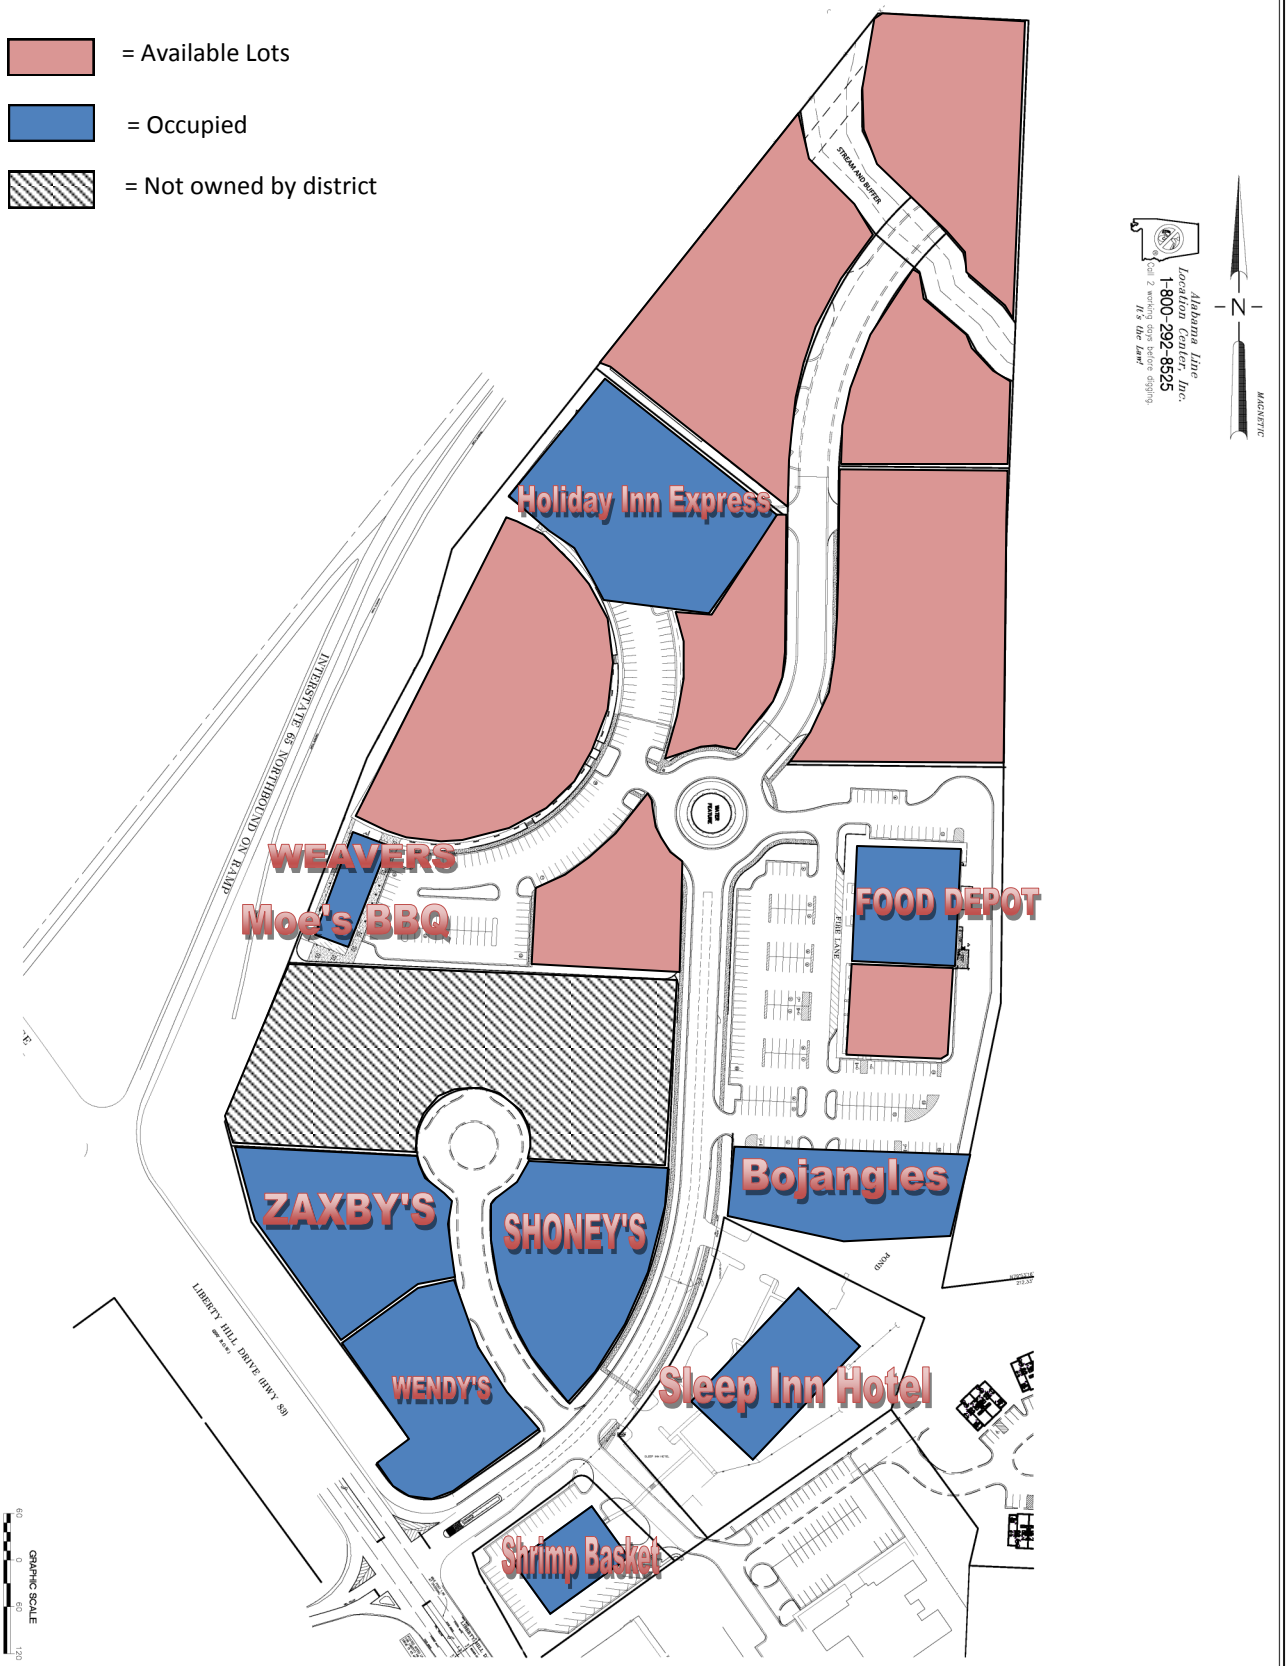

PRELIMINARY - NOT FOR CONSTRUCTION

SEQUENCE NUMBER XX_OF_XX	DATE 12/20/2013	Copyright by Flowers & White Engineering, L.L.C.	LIBERTY HILL DEVELOPMENT EVERGREEN, ALABAMA SHEET TITLE MASTER_PLAN	FLOWERS & WHITE ENGINEERING, L.L.C. PO BOX 231286 MONTGOMERY, AL 36123 PH. (334) 356-7600 FAX: (334) 356-1231
	REVISED —			
	REVISED —			
	JOB NUMBER 12-507			
	SUBSHEET NUMBER			

SDS PROPERTY GROUP, LLC
Construction Design Development Sales
CONSTRUCTION MANAGER